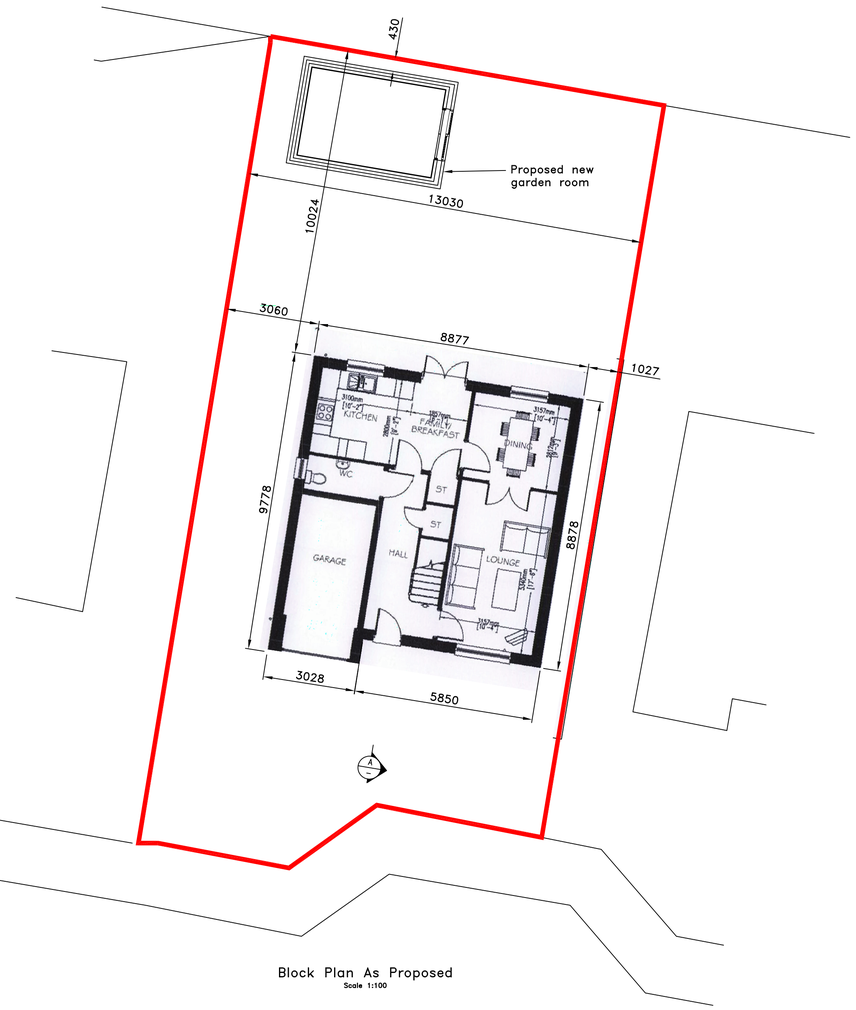

Block Plan As Proposed
Scale 1:100

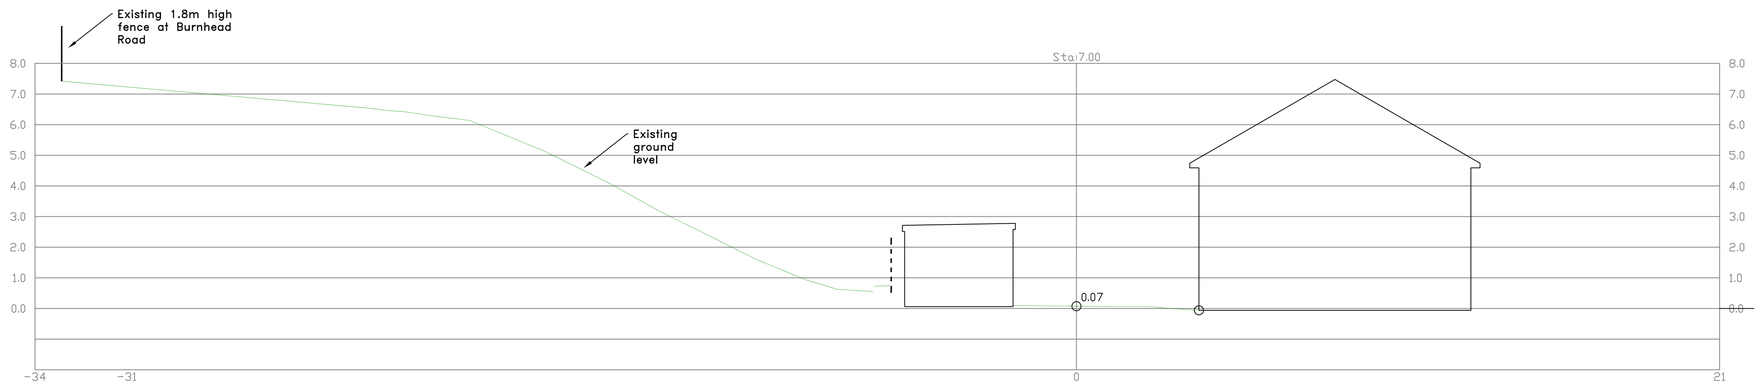

Section A–A
As Proposed
Scale 1:100

Notes

Rev.	Date	Reason for issue

Project - Proposed Garden Room
Plan & Section As Proposed

SHANKS *Consulting Ltd*
Chartered Engineers

Date : 28/01/19
Scale : As noted @ A1

Dwg No :
GRCC/002